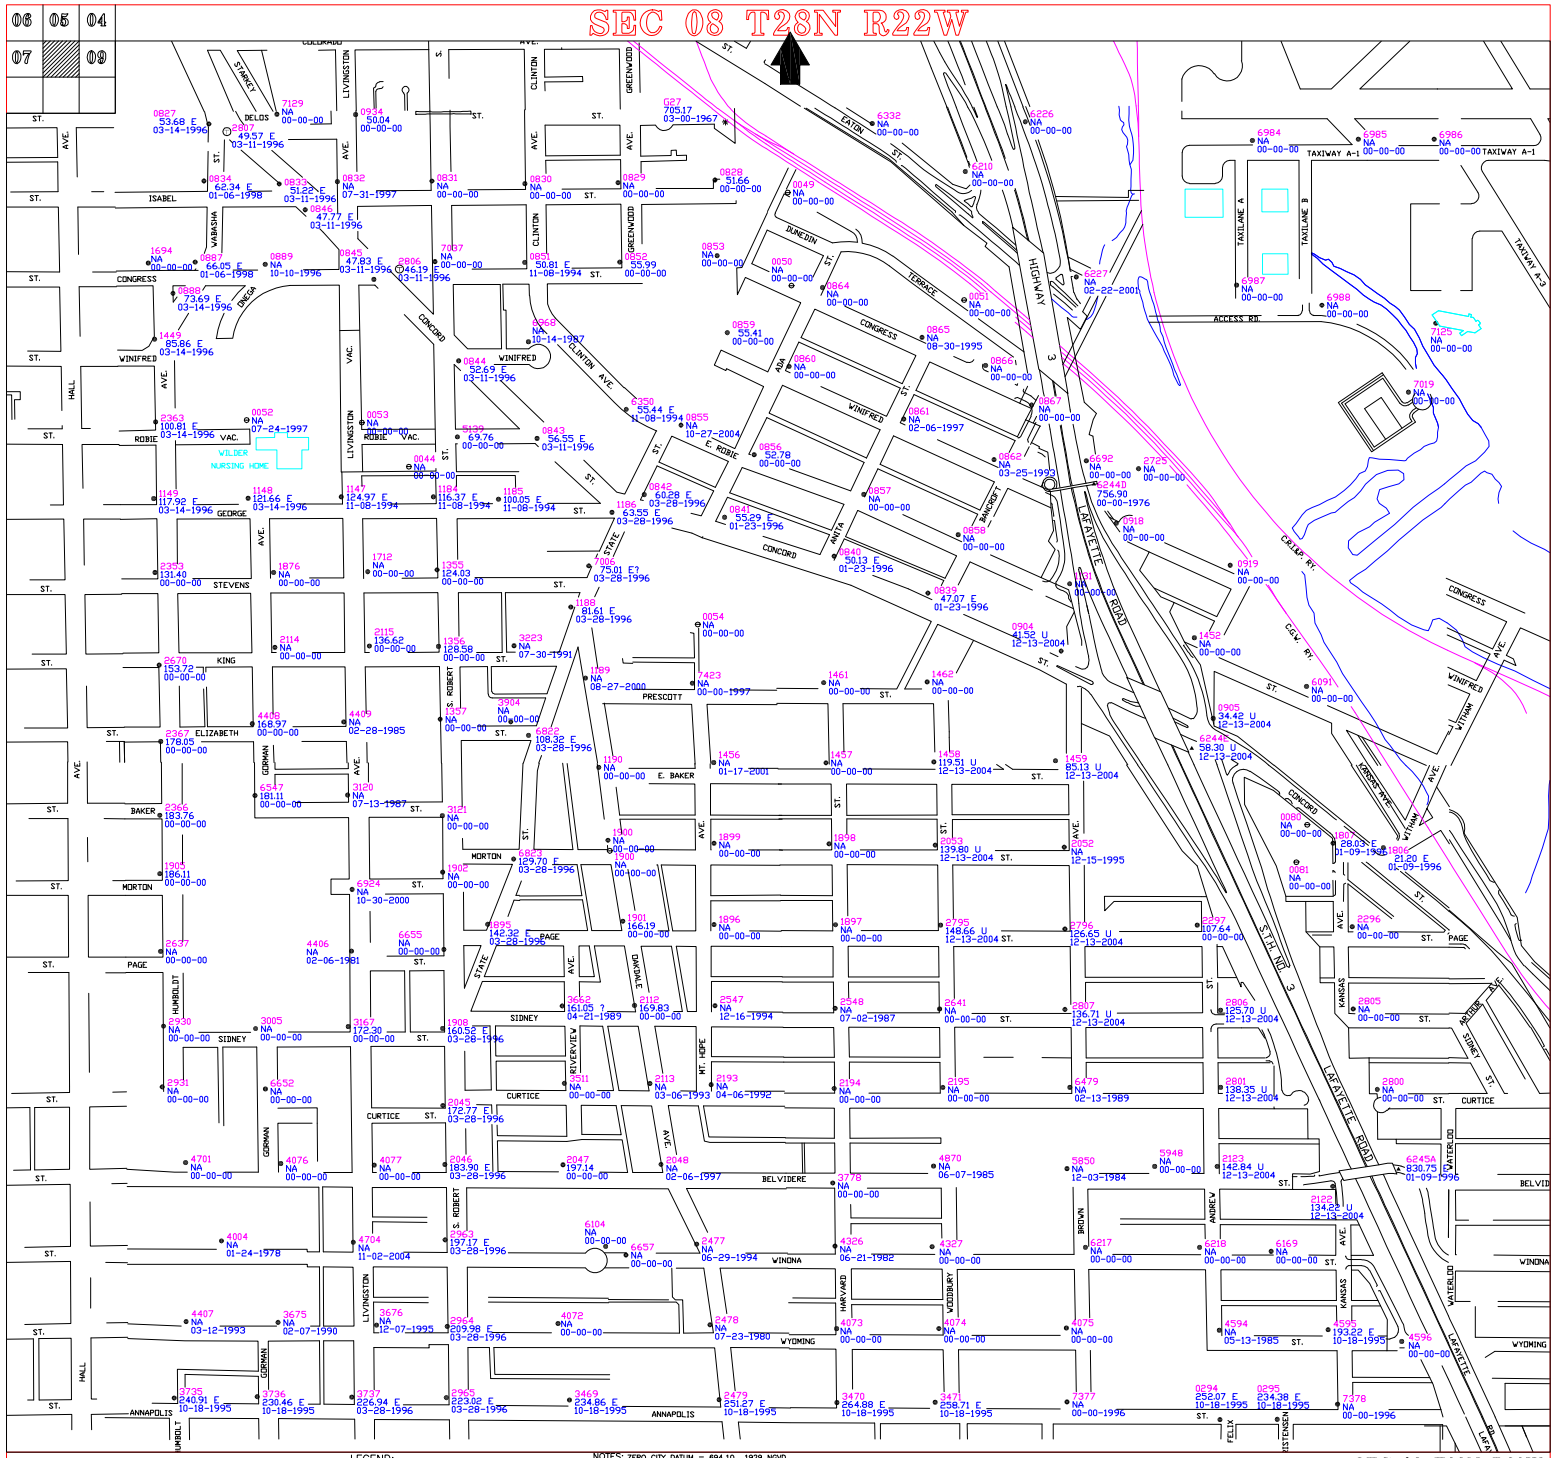
SEC 08 T28N R22W
06 05 04
07 09
LEGEND:
NOTES: ZERO CITY DATUM = 694.10 1929 NGVD
CITY OF SAINT PAUL
DEPARTMENT OF PUBLIC WORKS
SURVEY SECTION
TOP NUT FIRE HYDRANT
PRIVATE HYDRANT
SPIKE IN POWER POLE
U. S. BENCH MARK
STATE BENCH MARK
RAMSEY CO. BENCH MARK
BRIDGE DISK (NO STAMPING)
MISC. BENCH MARK
TRAVERSE POINT
TOP NUT MINNEAPOLIS FIRE HYDRANT
BENCH MARKS WITH "NA" AS AN ELEV. MEANS THERE IS NO ELEV. AVAILABLE.
STATE, COUNTY & U.S. BENCH MARKS ARE 1929 NGVD ELEVATIONS PUBLISHED BY OTHERS, EXCEPT AS NOTED BELOW. ALL OTHER BENCH MARKS ARE BASED ON CITY OF SAINT PAUL DATUM.
ALL BENCH MARKS WITH ELEVATION BASED ON CITY DATUM ARE ESTABLISHED BY THE CITY OF ST PAUL.
ELEVATIONS WITH AN "E" SIGNIFIES ADJUSTED ELECTRONIC LEVEL BENCHMARK LOOPS
ELEVATIONS WITH AN "U" SIGNIFIES UNADJUSTED ELECTRONIC LEVEL BENCHMARK
(ST PAUL SURVEYOR OFFICE USE ONLY).
THE FOLLOWING APPLIES TO HYDRANT BENCHES ONLY:
IF ELEVATION = NA THEN DATE IS THE INSTALLED, MOVED OR REPLACED DATE
IF ELEVATION = ? THEN DATE IS THE REPAIR DATE
IF ELEVATION ≠ NA THEN DATE IS WHEN THE BENCH WAS ESTABLISHED
SEC 08 T28N R22W
BASE MAP 01-19-1996
HYDRANTS 12-13-2004
ADJUSTED 00-00-0000