# CITY OF SAINT PAUL
## DEPARTMENT OF PUBLIC WORKS
### SURVEY DIVISION

This survey data is raw, unadjusted field survey data and is subject to revision and adjustment without notice. THE CITY DOES NOT WARRENT OR GUARANTEE THE ACCURACY OF THIS DATA. The City disclaims any liability for any injuries, time delays, or expenses you may suffer if you rely in any manner on the accuracy of this data.




NOT TO SCALE

⊡ MONUMENT LOCATION
——— - ——— SECTION LINE
---------- QUARTER SECTION LINE
cds = Distance by coordinates
ss = Distance by standard survey

Section 35 Township 29 North Range 22 West
Horizontal Coordinate System: Ramsey County
Vertical Datum: _____
Instrument used: _____
Date computed: 12/06/91 Computations by WPM
Date revised: 11/15/00 Revision by WPM

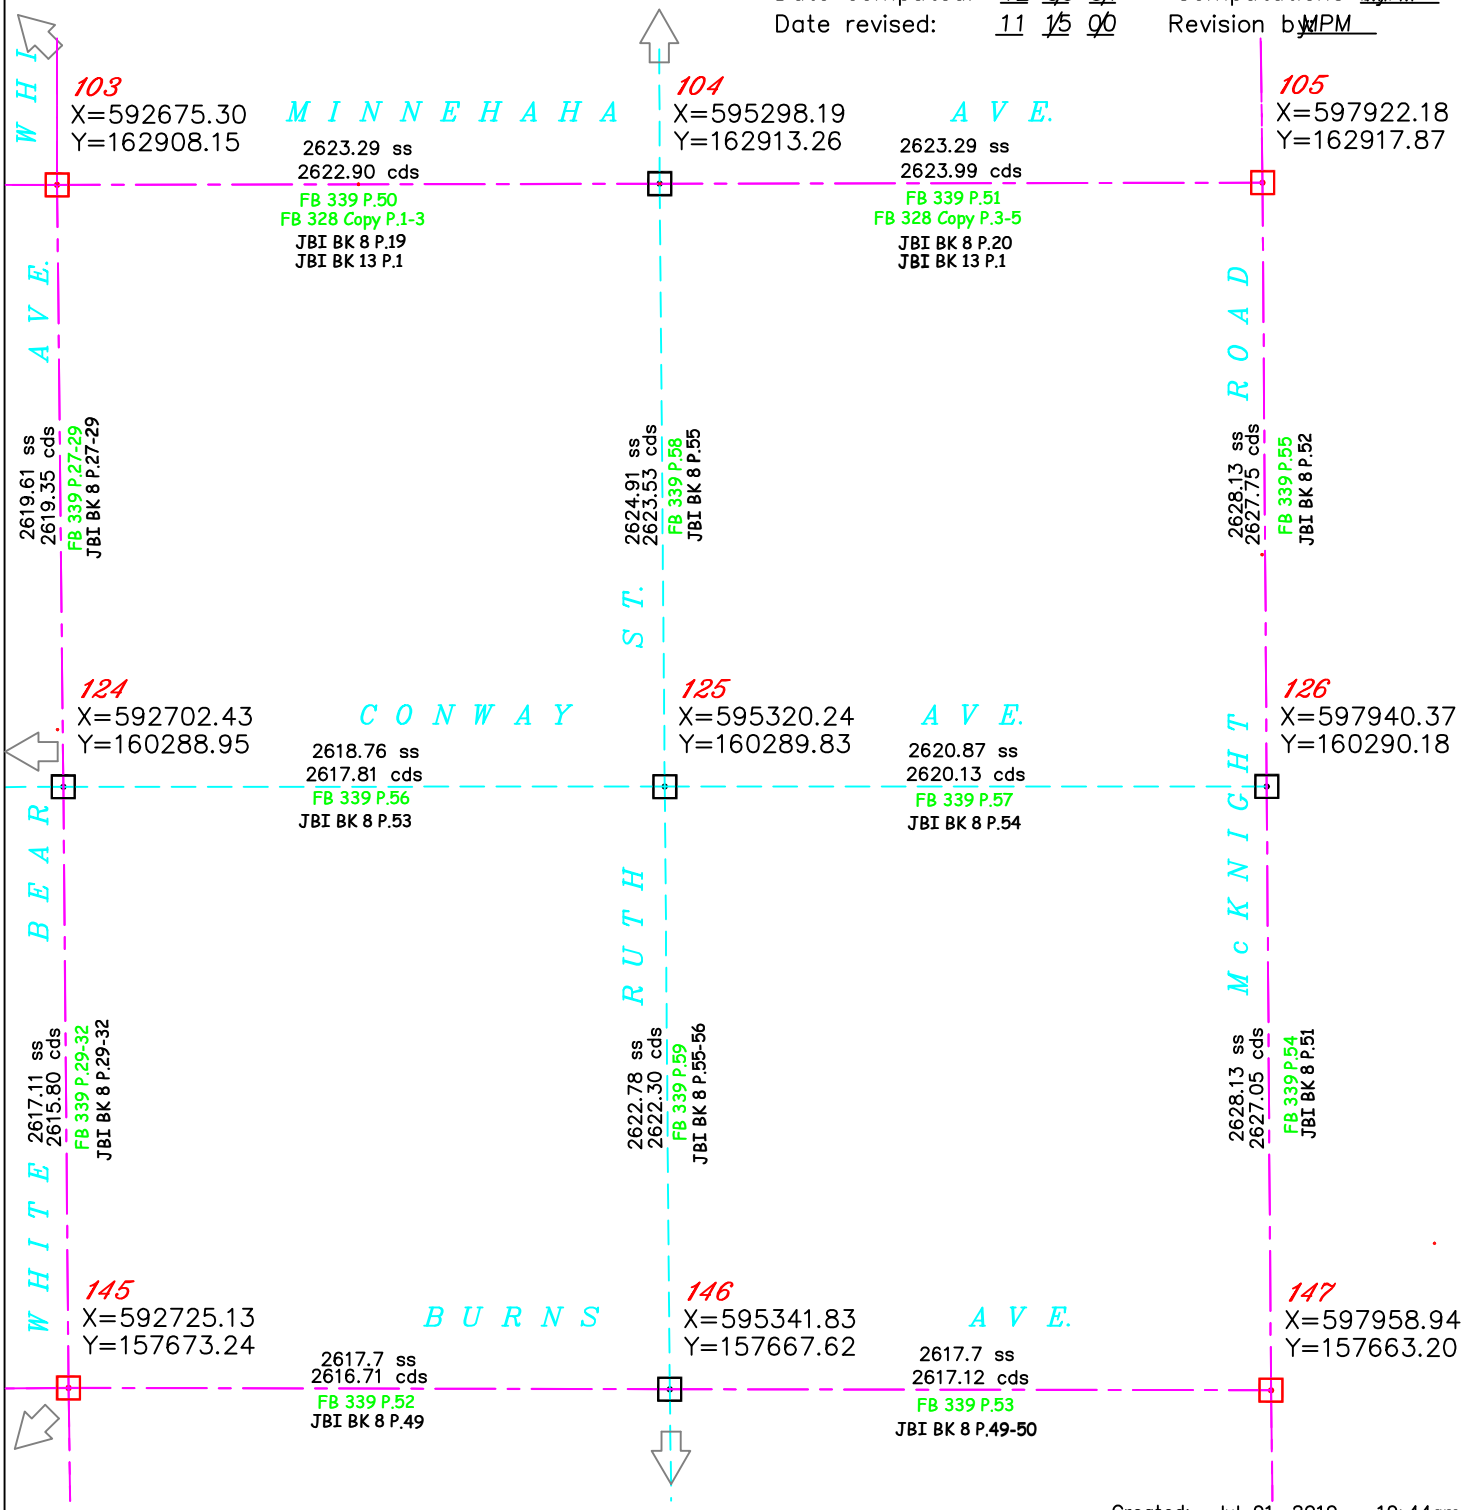


Created: Jul 01, 2010 – 10:44am