CERTIFICATE OF MONUMENT LOCATION

CITY MON. NO. 1233

OLD INDEX NO. 1709
258N

1/16 Corner in the SW Qtr. of Section 15 Township 28N Range 23W

STATE OF MINNESOTA, County of Ramsey

At the corner location shown on the sketch:

On JAN. 29, 2010 (date) found a GM @ GRADE (SIDE OF EMBANKMENT)

℄ EDGCUMBE ROAD (PRODUCED) & HAMLINE AVE. (PRODUCED) MONT. HAS 2 ANGLE IRON GAURD POSTS

☒ left monument as found ☐ lowered monument ☐ removed monument (explain)

On FEB. 1 2010 (date) placed a GPS - PHOTOS - TIES

SKETCH OF REFERENCE TIES

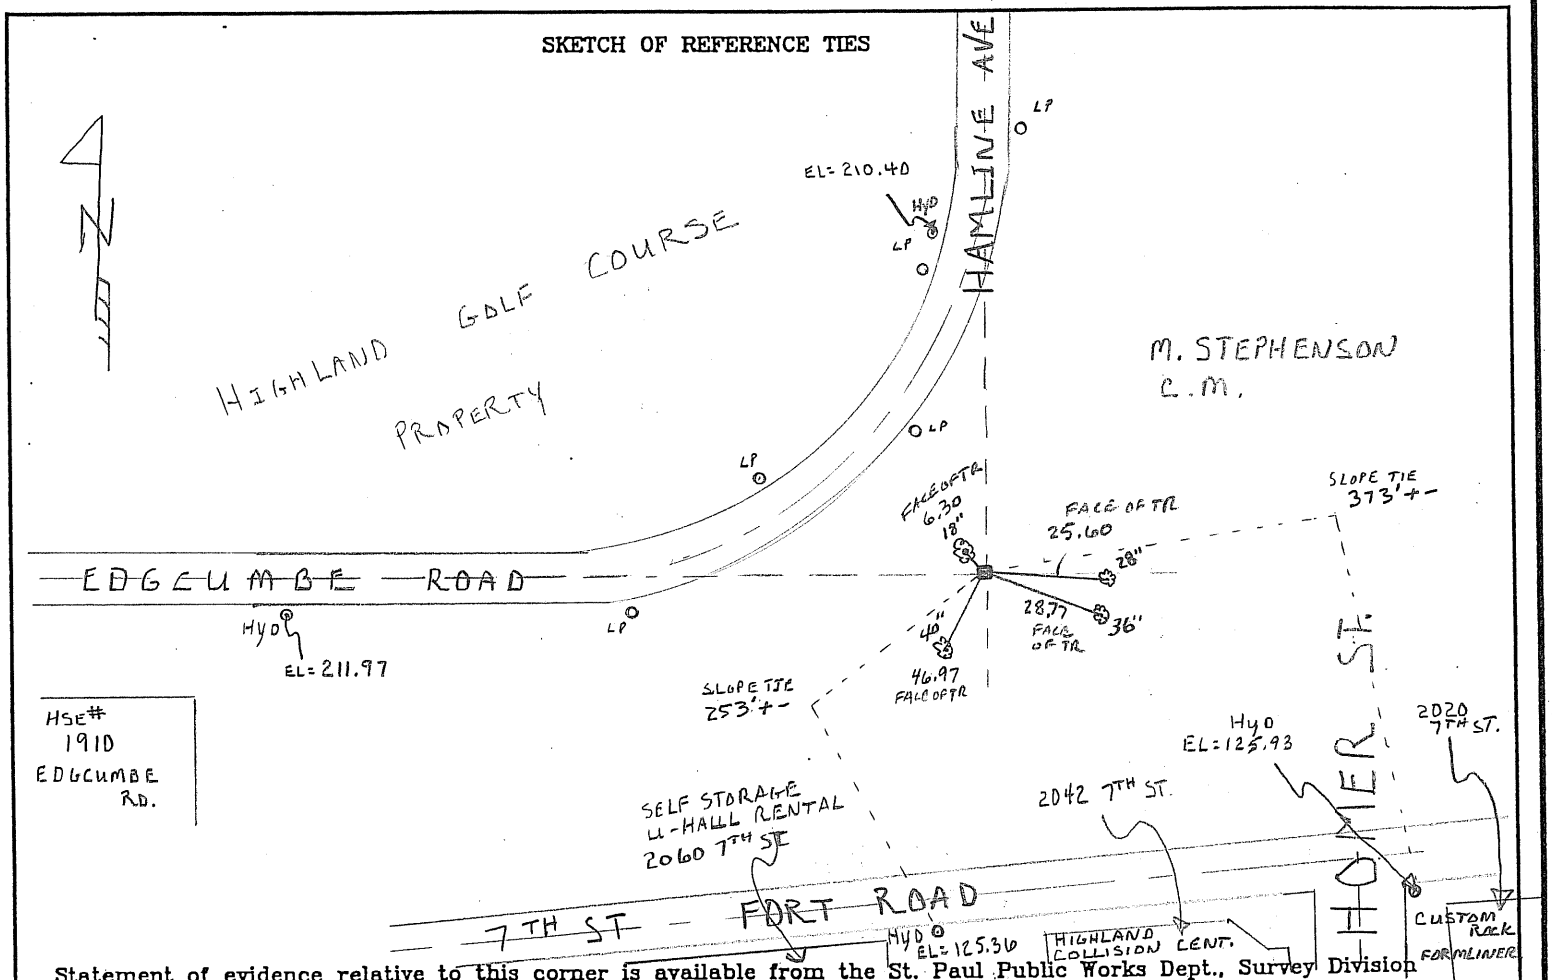

Statement of evidence relative to this corner is available from the St. Paul Public Works Dept., Survey Division

I hereby certify that this document and the data contained herein was prepared by me or under my direct supervision.

SIGNATURE Feb 3, 2010 DATE

Registration No. 44880

☐ Land Surveyor ☐ County Surveyor

☐ Professional Engineer

☒ Chief Surveyor, City of St. Paul

Office of The County Recorder, County of Ramsey

I hereby certify that this document was filed in the county Recorders office at _____ .M. on the _____ day of _____

County Recorder _____

By _____, Deputy

DOCUMENT NUMBER _____