CERTIFICATE OF MONUMENT LOCATION

CITY MON. NO. 3747

OLD INDEX NO. 0017B

SE BLK Corner in the NE Qtr. of Section 30 Township 29 Range 22

STATE OF MINNESOTA, County of Ramsey

At the corner location shown on the sketch:

On July 15, 2011 (date) found a GM BLOCK CORNER .05 BELOW SIDEWALK GRADE SEC RICE ST. & MARYLAND AVE

☒ left monument as found ☐ lowered monument ☐ removed monument (explain)

On July 15, 2011 (date) placed ☒ TIES

SKETCH OF REFERENCE TIES

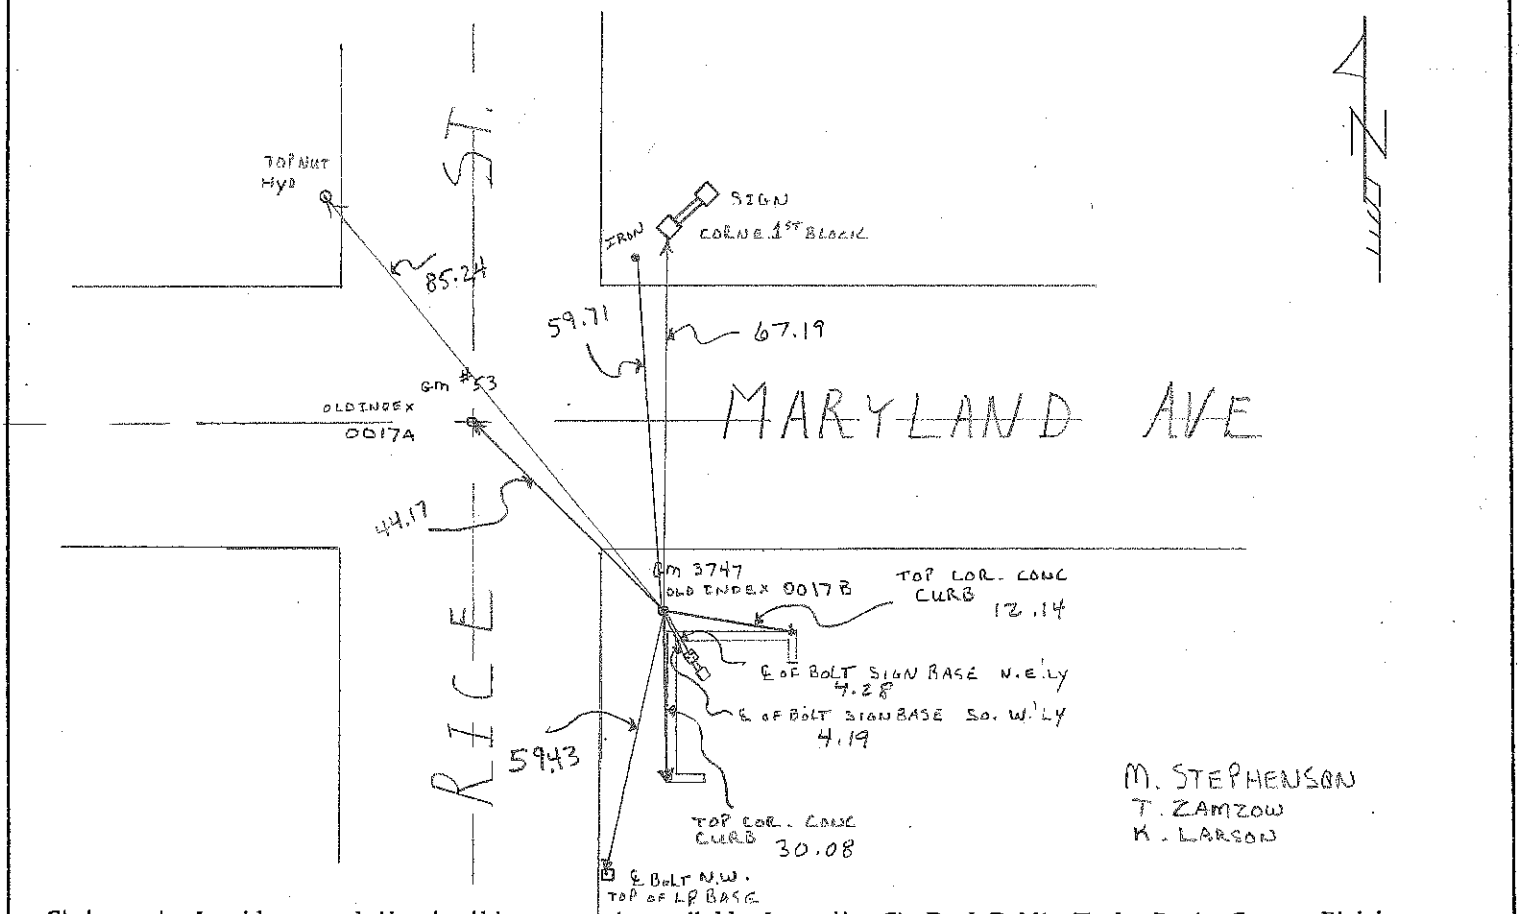

Statement of evidence relative to this corner is available from the St. Paul Public Works Dept., Survey Division

I hereby certify that this document and the data contained herein was prepared by me or under my direct supervision.

SIGNATURE _____ DATE Aug 17, 2012

Registration No. 44880

☐ Land Surveyor ☐ County Surveyor

☐ Professional Engineer

☑ Chief Surveyor, City of St. Paul

Office of The County Recorder, County of Ramsey

I hereby certify that this document was filed in the county Recorders office at _____ .M. on the _____ day of _____

County Recorder _____

By _____, Deputy

DOCUMENT NUMBER _____

SCANNED ON 9/4/12 BY DAB