CERTIFICATE OF MONUMENT LOCATION

City ID: 6710

Old Index #: pm

Block Corner of Section 33 Township 29 Range 23, 4th P.M.

STATE OF MINNESOTA, County of Ramsey

At the corner location shown on the sketch:

On Sept 14, 2014 found a GM 0.3 ft below sidewalk grade.

☒ left monument as found ☐ lowered monument ☐ removed monument (explain)

On _____ placed a _____

SKETCH OF REFERENCE TIES

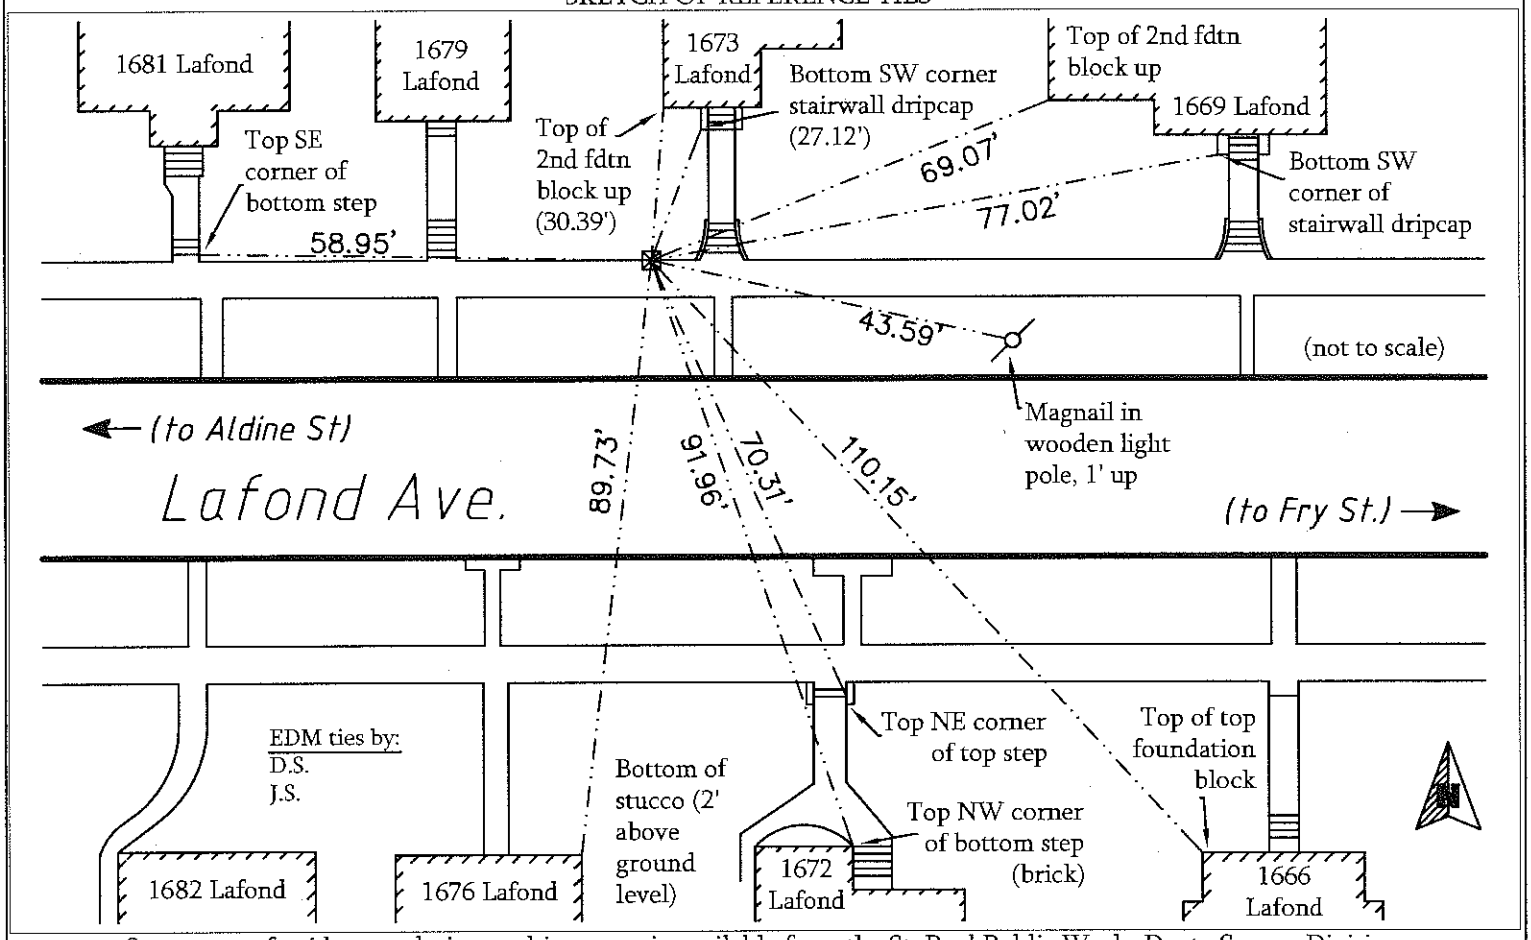

Statement of evidence relative to this corner is available from the St. Paul Public Works Dept., Survey Division

I hereby certify that this document and the data contained herein was prepared by me or under my direct supervision.

May 21, 2015

Registration No. 44886

☐ Land Surveyor ☐ County Surveyor

☐ Professional Engineer

☑ Chief Surveyor, City of St. Paul

Office of the County Recorder, County of Ramsey

I hereby certify that this document was filed in the county recorders office at _____.M. on the _____ day of

_____

County Recorder _____

By _____, Deputy

DOCUMENT NUMBER _____

SCANNED ON 5/29/15 by AA